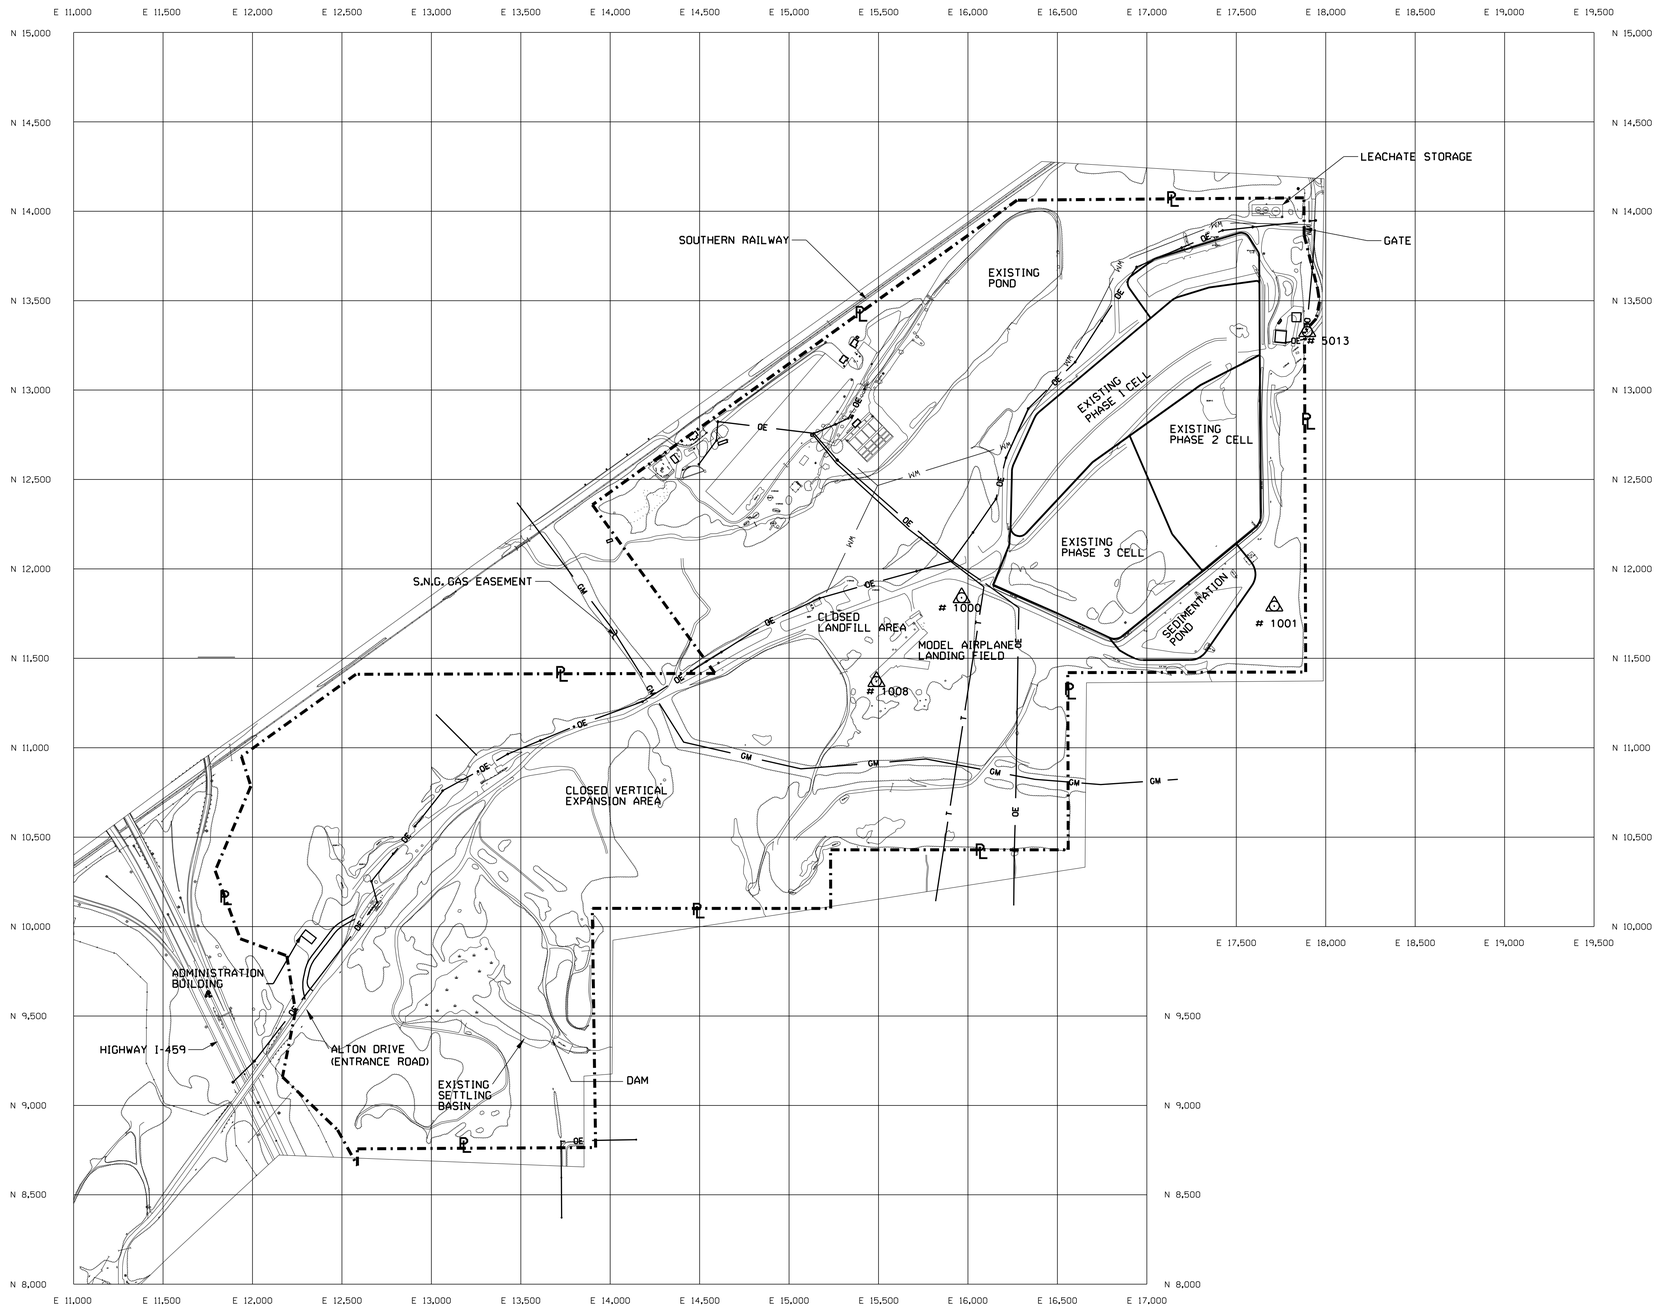

LEGEND

- WM — WATER MAIN
- GM — GAS LINE
- OE — OVERHEAD ELECTRIC LINES
- T — TELEPHONE LINE
- PROPOSED DRAINAGE DITCH
- PROPERTY LINE
- CONTROL POINT

CONTROL POINTS

POINT #	NORTHING	EASTING	ELEV
1000	15964.606	11839.190	857.97
1001	11792.550	17712.776	759.49
5013	13327.271	17896.615	------

ADDITIONAL BENCH MARKS (BM)

BM AT ADMINISTRATION BUILDING, ALUMINUM CAP SET IN CONCRETE ELEV. 856.63

BM AT SCALES, ALUMINUM CAP SET IN CONCRETE ELEV. 879.31

N

NO.	DESCRIPTION	DATE

REVISIONS

SCALE: 1" = 400'

DESIGNED BY: TDJ

CHECKED BY: MED

DATE: 9-5-2013

DRAWN BY: TDJ

VOLKERT
2 NORTH 20TH STREET, SUITE 300
BIRMINGHAM, ALABAMA 35203
(205) 214-5500

CITY OF BIRMINGHAM
EASTERN AREA LANDFILL
SITE PLAN

PROJECT NO.

SHEET / OF

9/6/2013 7:04:48 AM p:\GENERAL\City of Birmingham\LANDFILLS\Eastern Overall 2013.dgn PLOTTED BY tjohnson