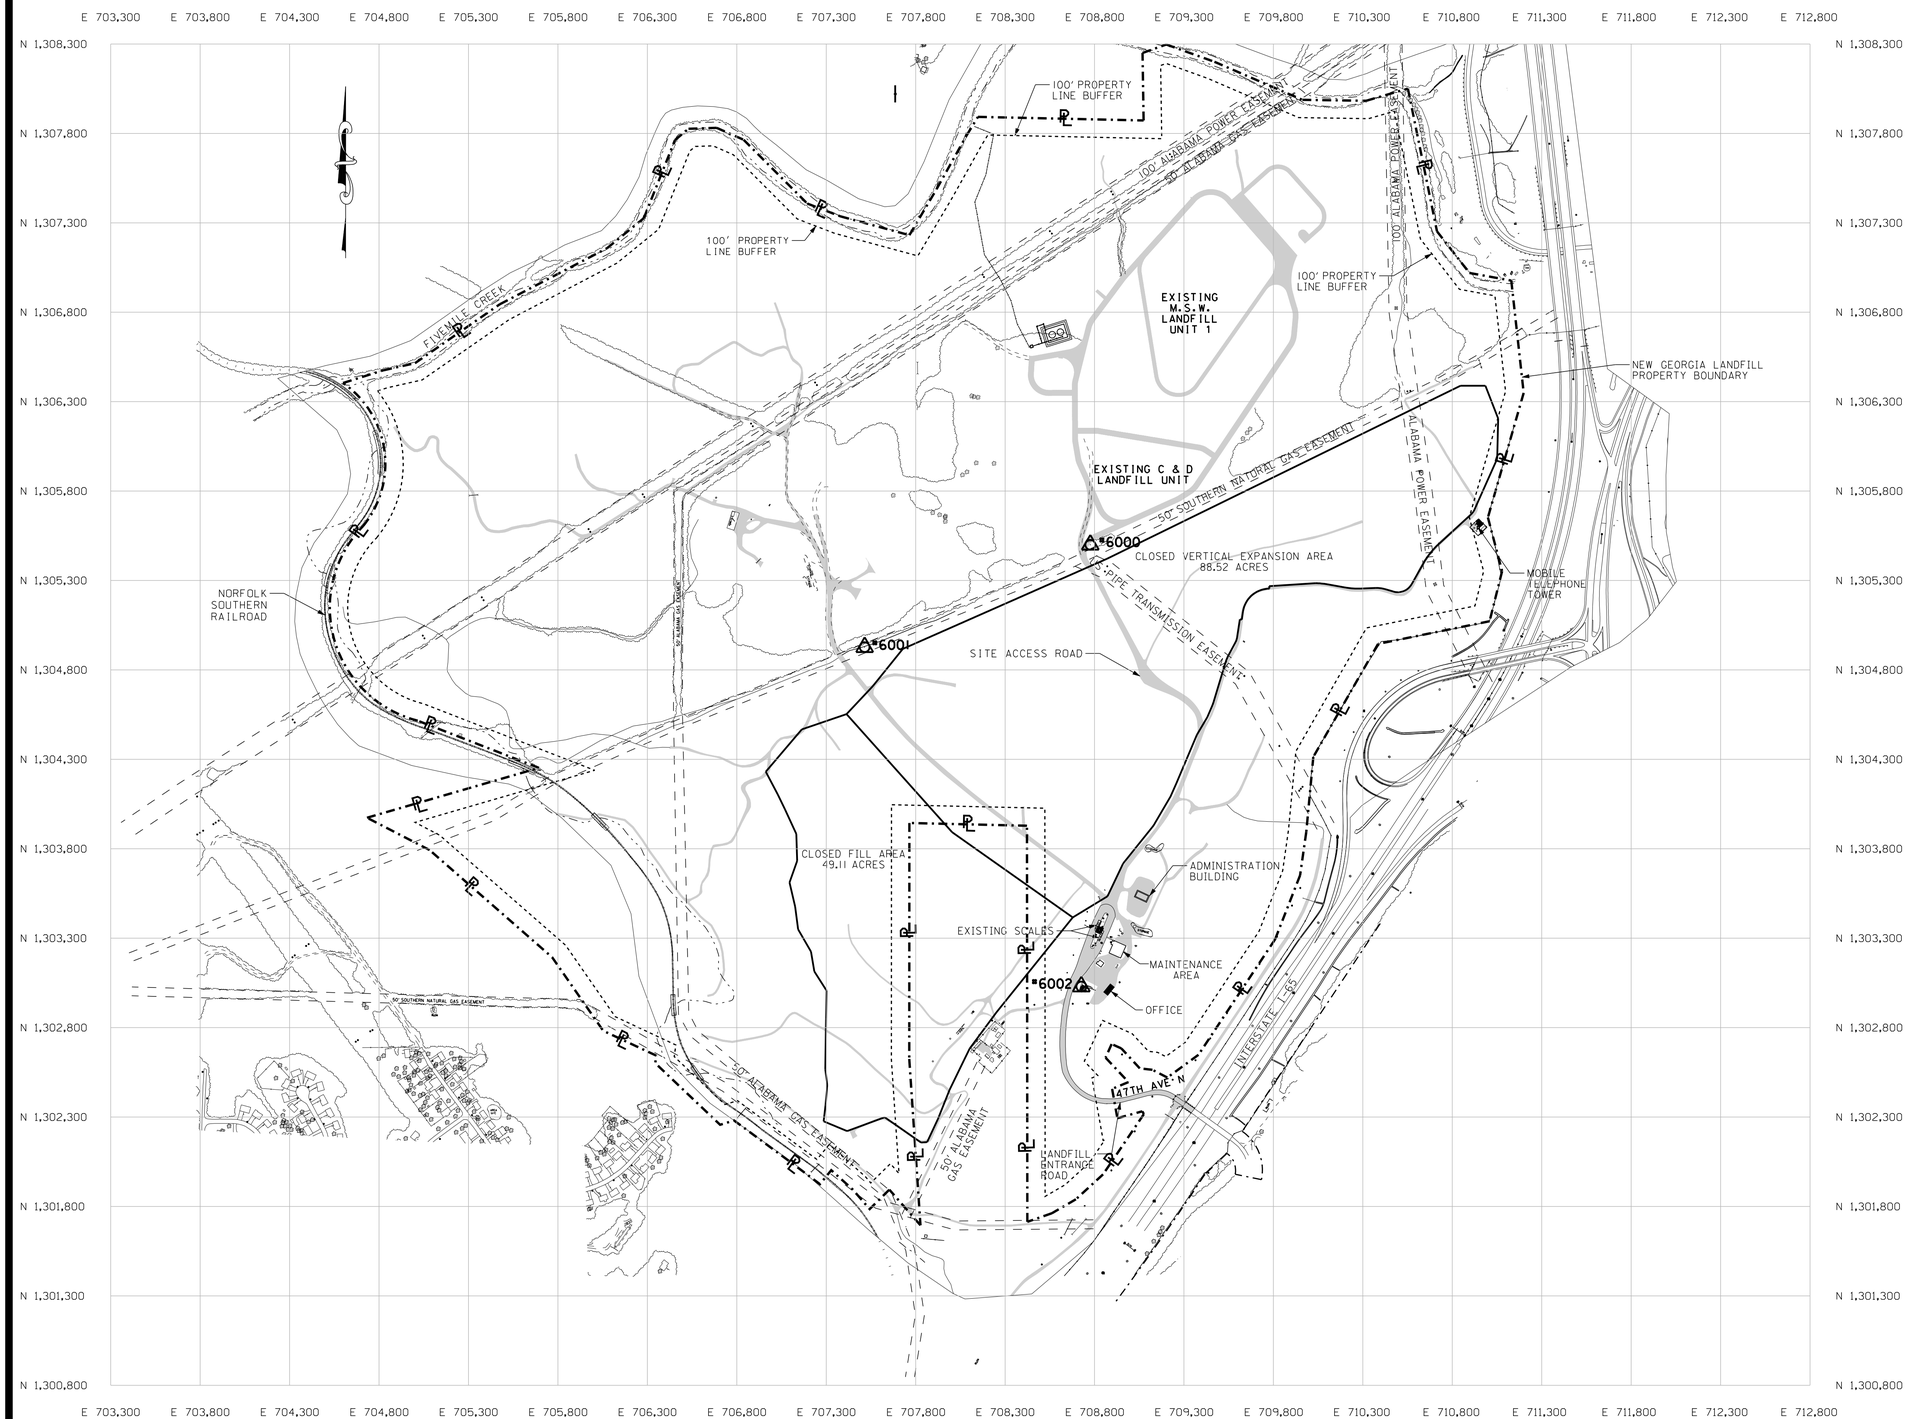

△ CONTROL POINTS

POINT #	NORTHING	EASTING	ELEV
6000	1305449.771	708776.428	684.22
6001	1304927.428	707514.799	716.83
6002	1303029.519	708726.332	703.83

LEGEND

- PROPERTY BOUNDARY
- UTILITY EASEMENT
- △ CONTROL POINT
- SITE ROADWAY
- 100' PROPERTY LINE BUFFER

REVISIONS		
NO.	DESCRIPTION	DATE

SCALE: 1"=400'
DESIGNED BY: TDJ
CHECKED BY: MED
DATE: 9/5/2013
DRAWN BY: TDJ

VOLKERT
2 NORTH 20TH STREET, SUITE 300
BIRMINGHAM, ALABAMA 35203
(205) 214-5500

CITY OF BIRMINGHAM
NEW GEORGIA M.S.W. LANDFILL
SITE MAP

PROJECT NO.

SHEET / OF

9/6/2013 7:04:04 AM p:\GENERAL\City of Birmingham\LANDFILLS\New Georgia Overall 2013.dgn PLOTTED BY tjohnson